


ILLU-B Art.10025

Massivbau/Strutture massicce/Solid construction/Maçonnerie

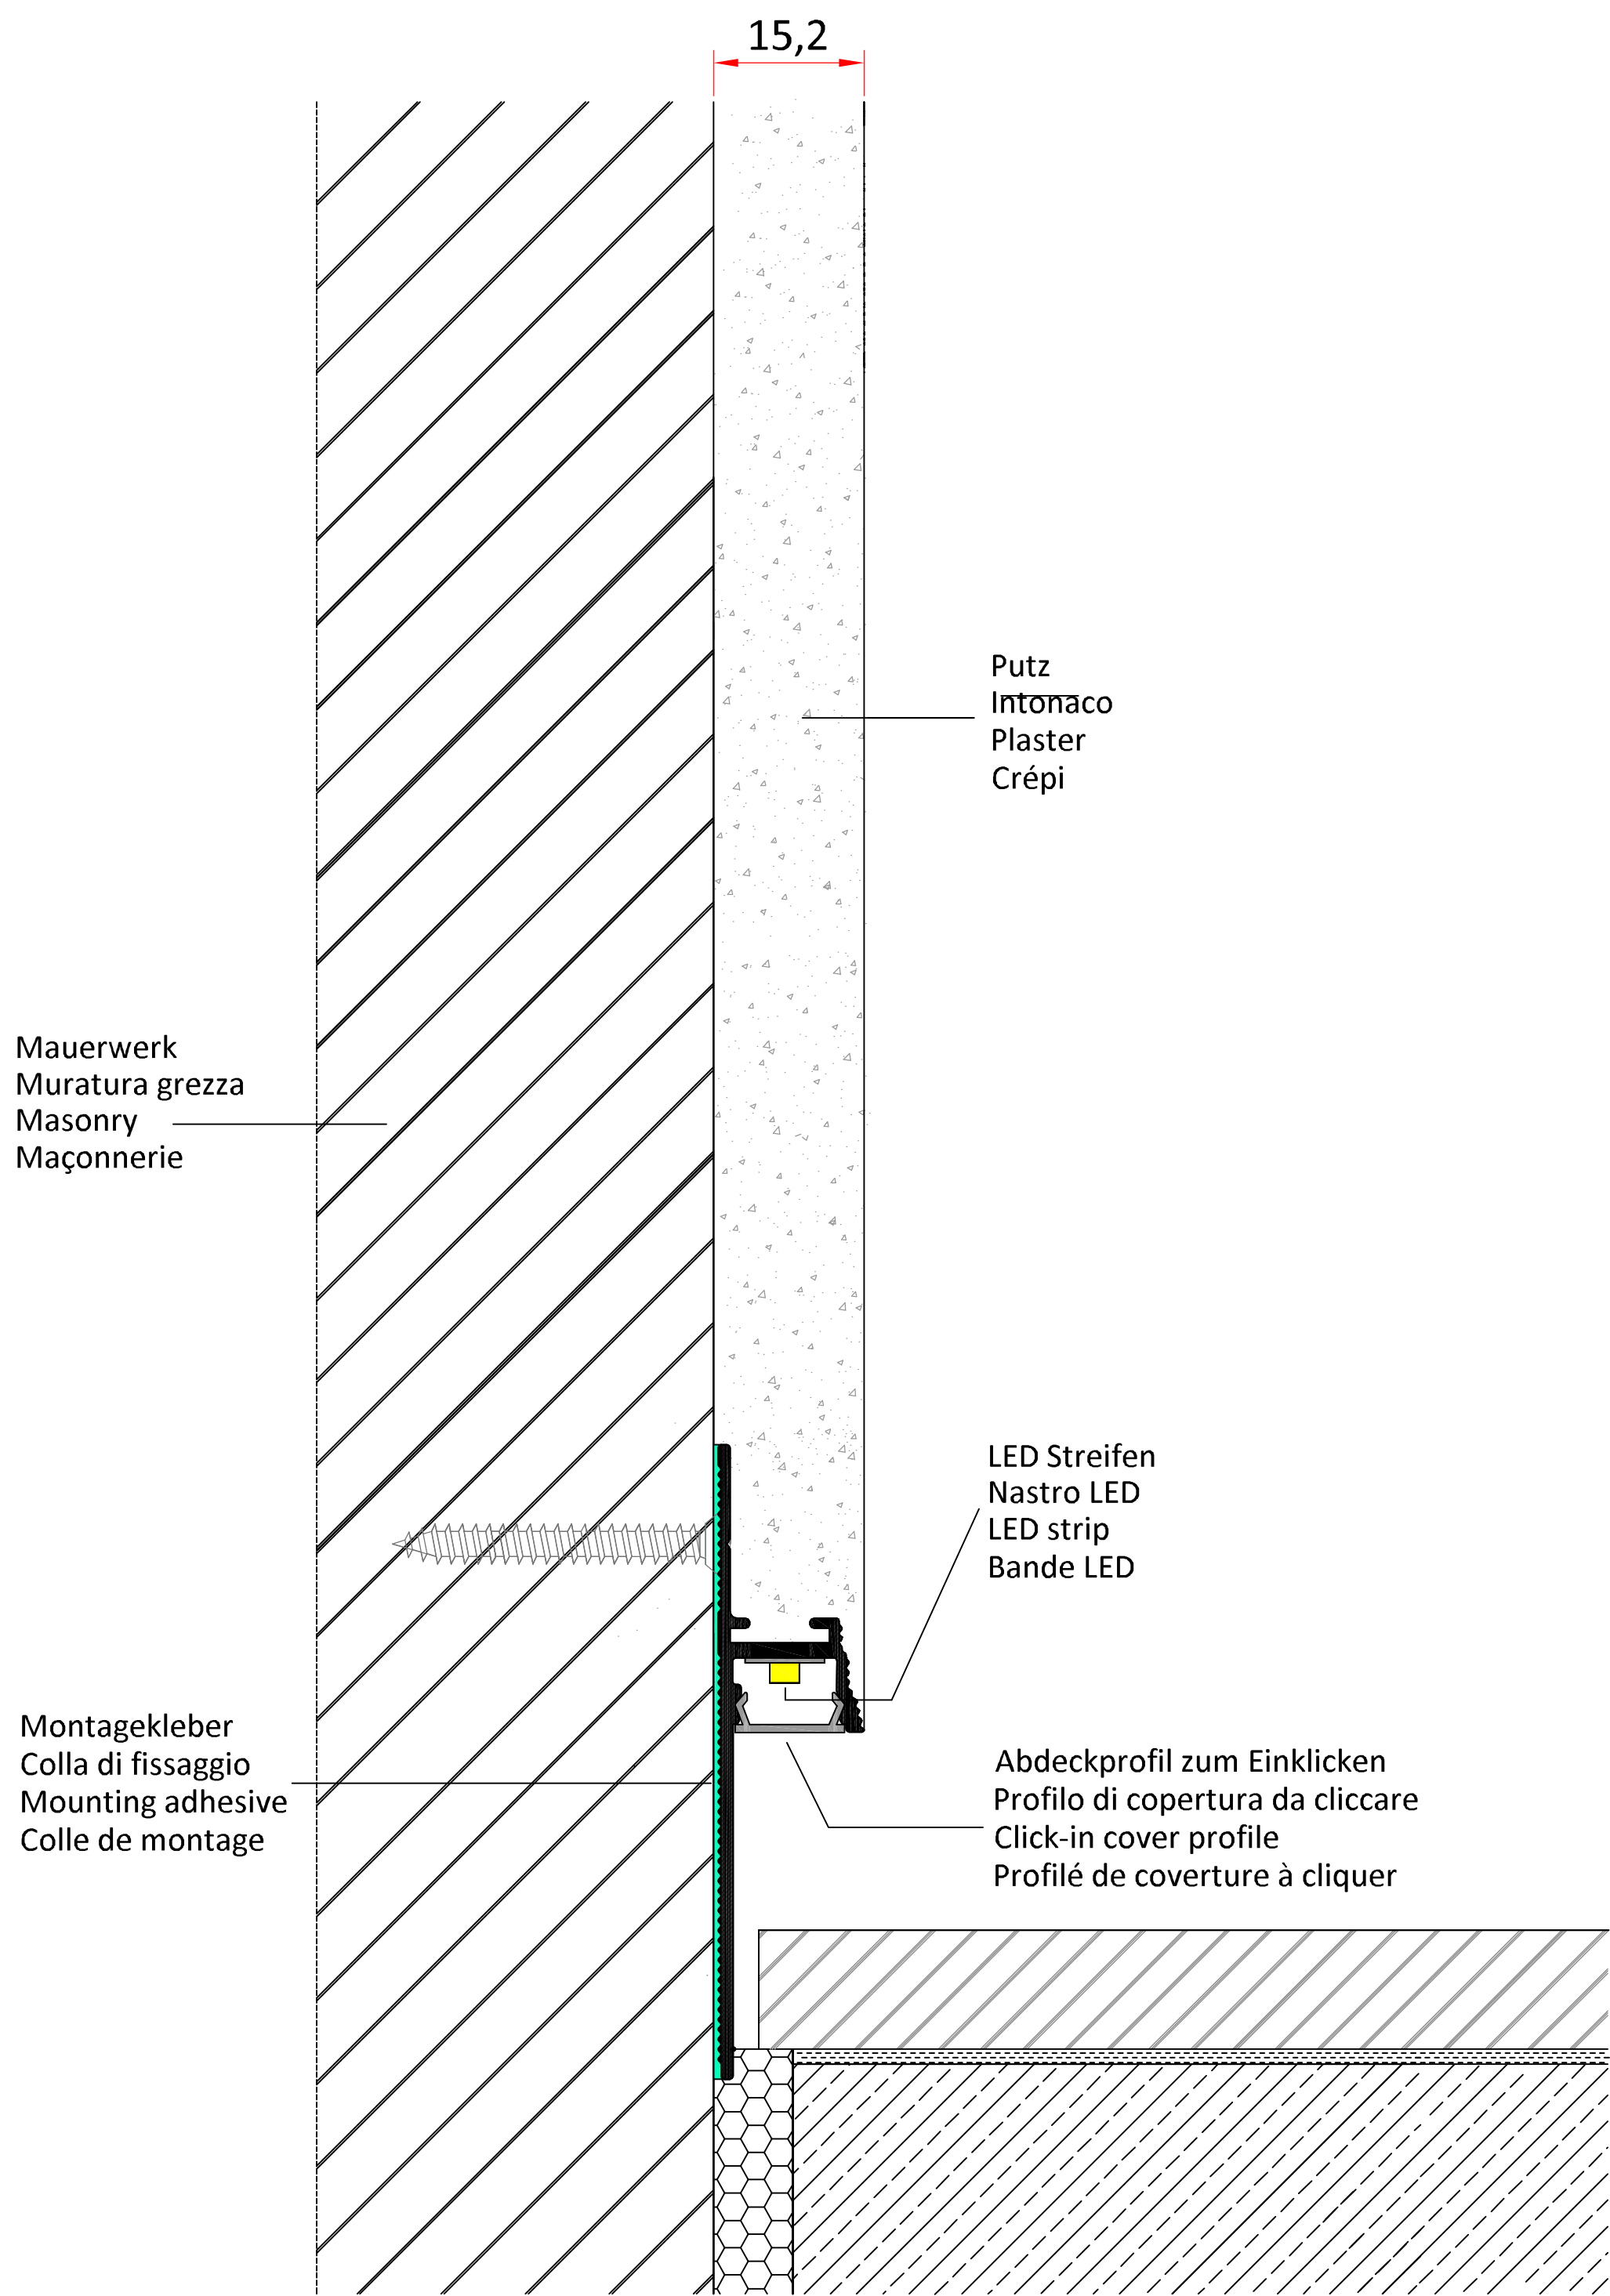

			AGS-Systems - 39025 Naturno (Italy)	
Drawing	Art. 10024 Art. 10025	Scala 1:1	Date	08/06/2026
This drawing is copyright by AGS-systems and exclusive, protected by law and cannot reproduced without written affirmation			AGS-systems - 39025 Naturno (Italy) Stava 47B tel. 0039 0473 666376 - info@ags-systems.com	